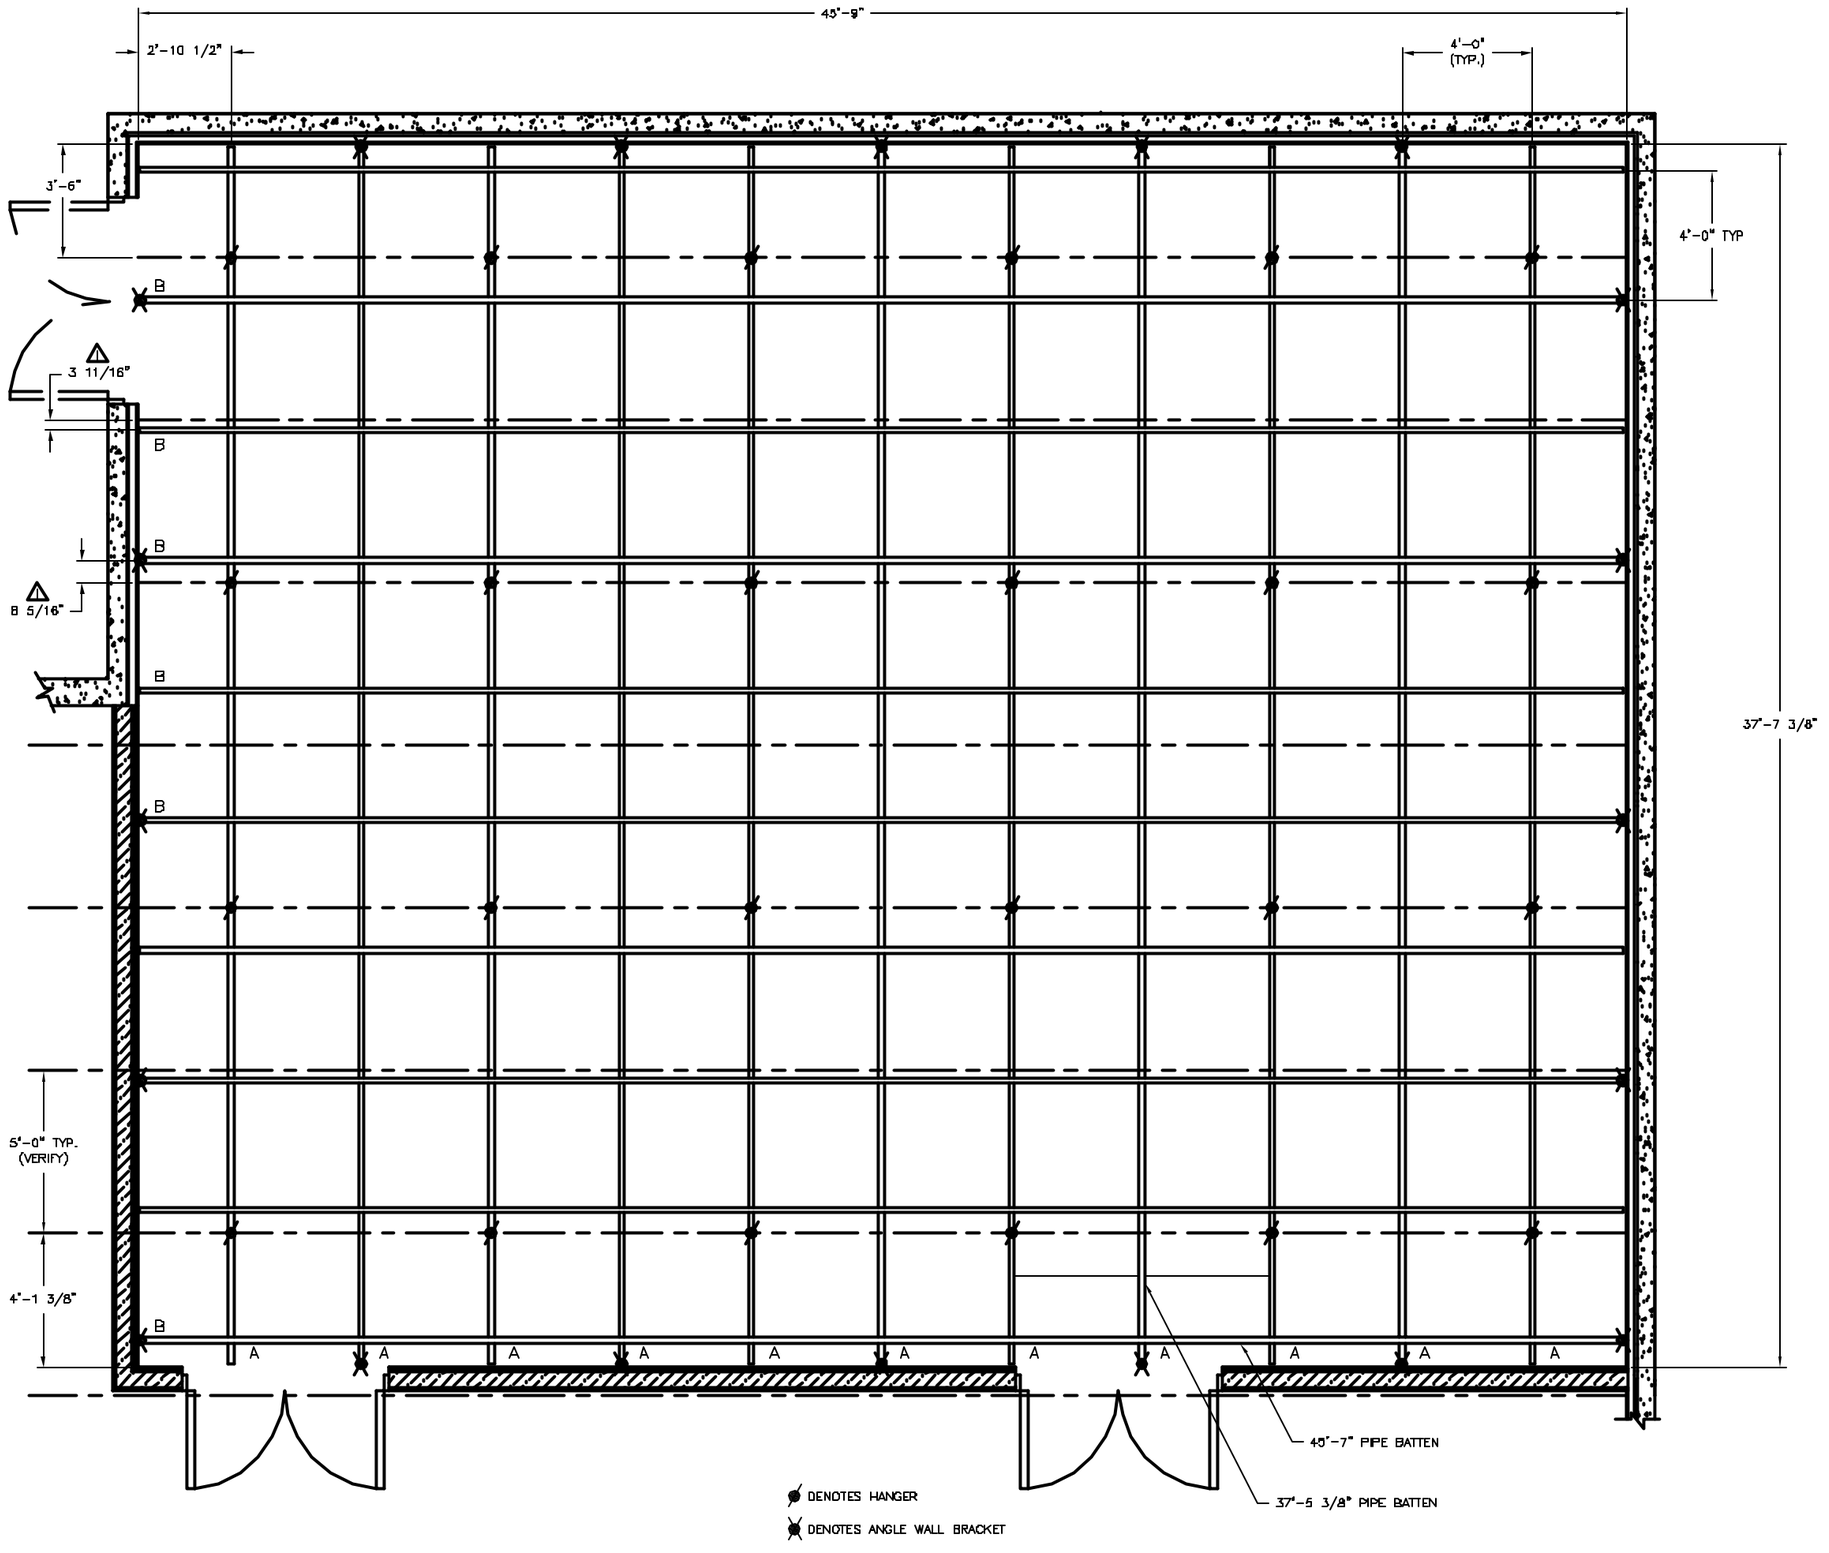

TYPICAL PIPE GRID LAYOUT