PLAN VIEW – STAGE EQUIPMENT

1/4" = 1'-0"

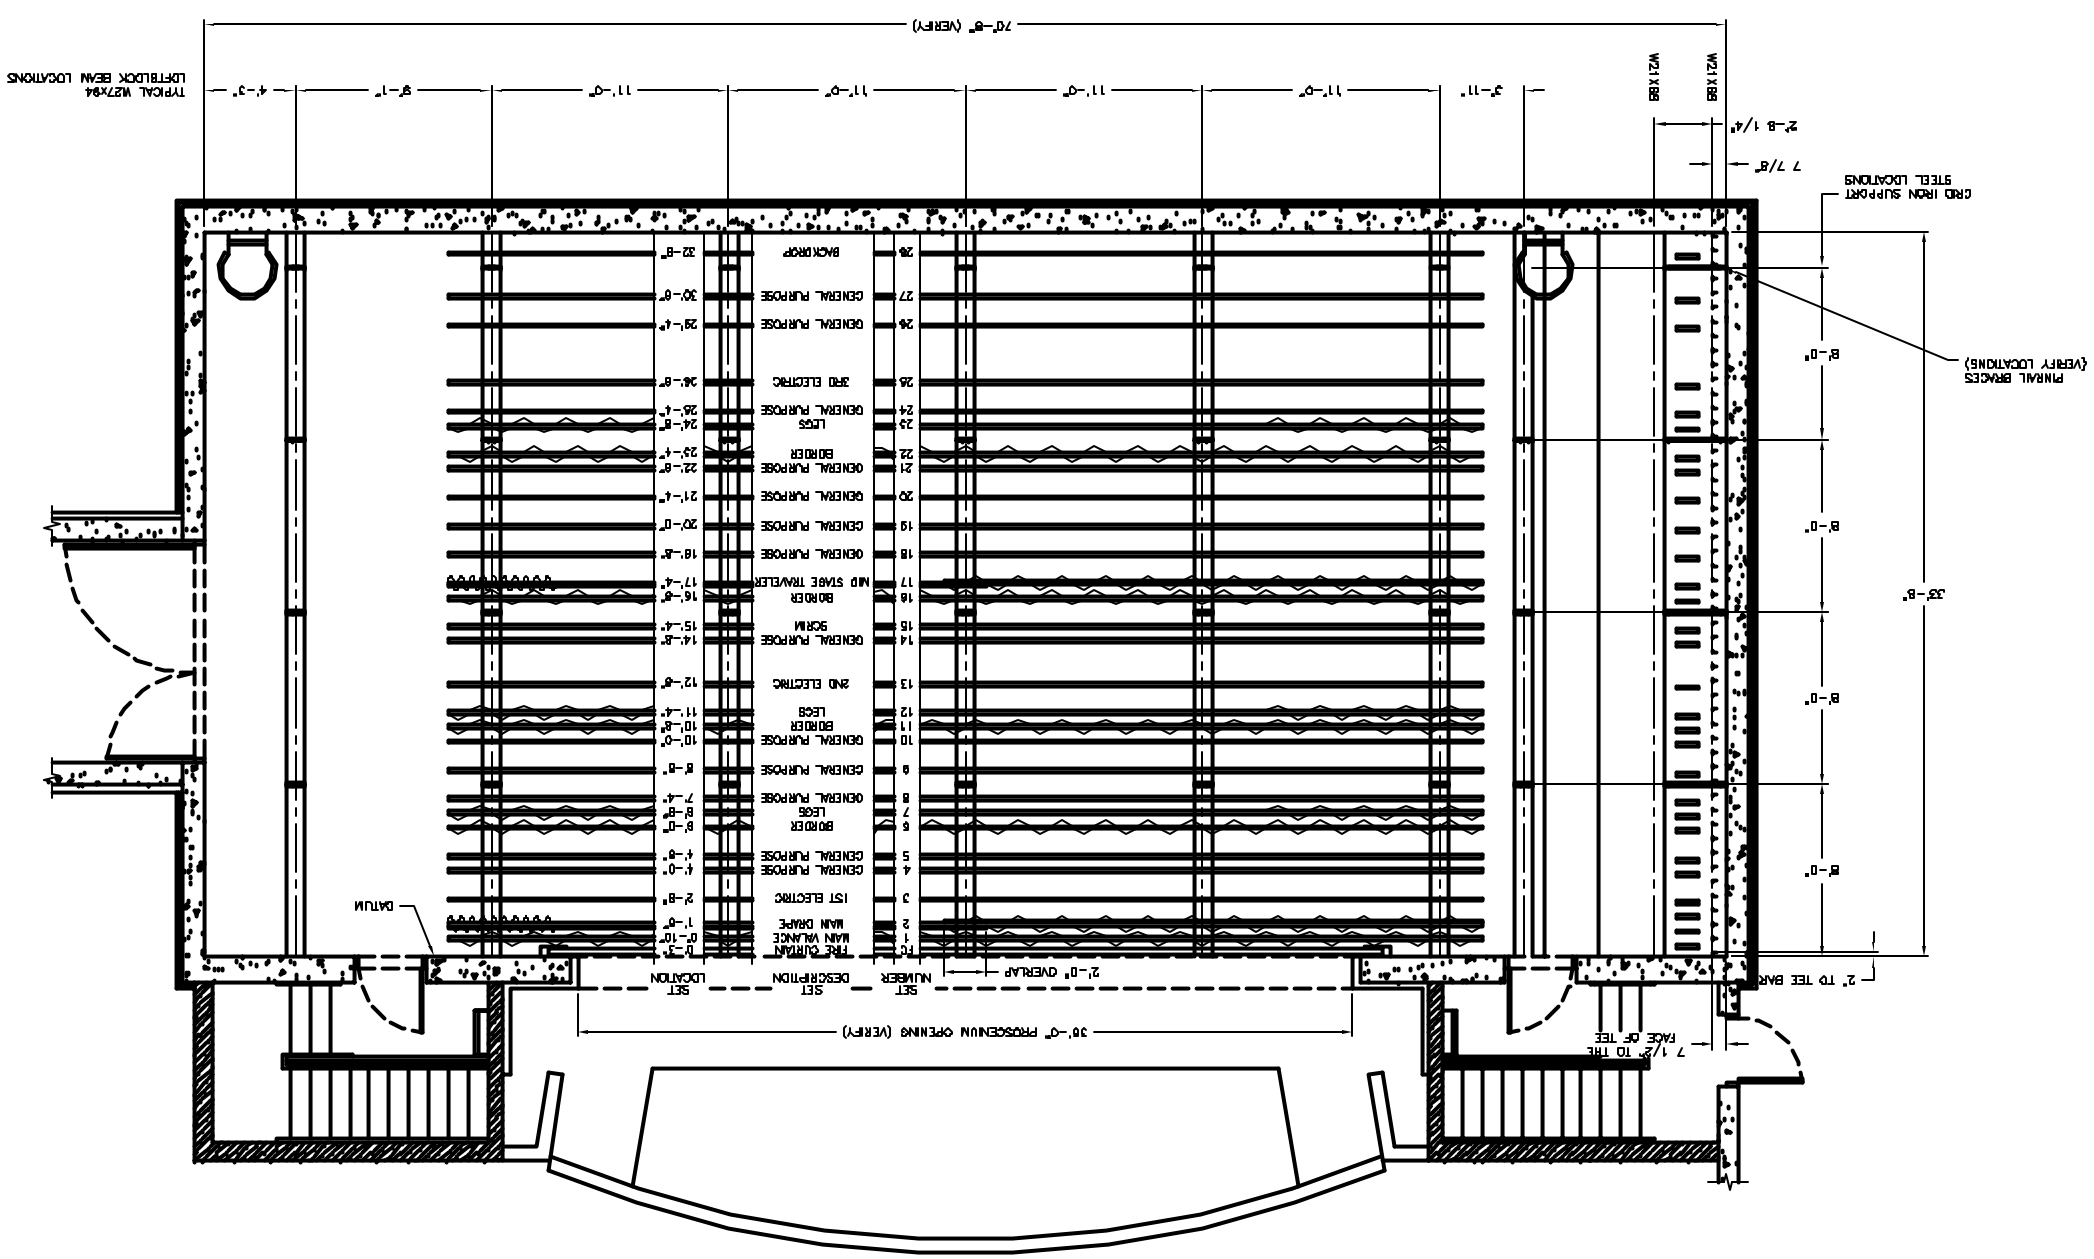

N

ARCHITECT	
ENGINEER	
CONSULTANT	
CONTRACTOR	
JOB TITLE	TYPICAL INSTALLATION
LOCATION	
DWG. FILE	
SCALE	1/4" = 1'-0"
DRAWN	
CHECKED	
DATE	
SHEET TITLE	PLAN VIEW – STAGE EQUIPMENT
JOB NO.	
REV/ LEVEL	

REV.	DESCRIPTION	REV.BY	DATE

NOTICE TO ALL: UNLESS OTHERWISE STATED, ALL DRAWINGS AND DESIGNS ARE THE EXCLUSIVE PROPERTY OF SEDC AND SHALL NOT BE USED, REPRODUCED OR COPIED IN ANY WAY WITHOUT THE EXPRESS WRITTEN CONSENT OF SEDC. ALL RIGHTS RESERVED.

SEDC ®
The Stage Equipment Company
Chanhassen, MN
(763) 506-8800