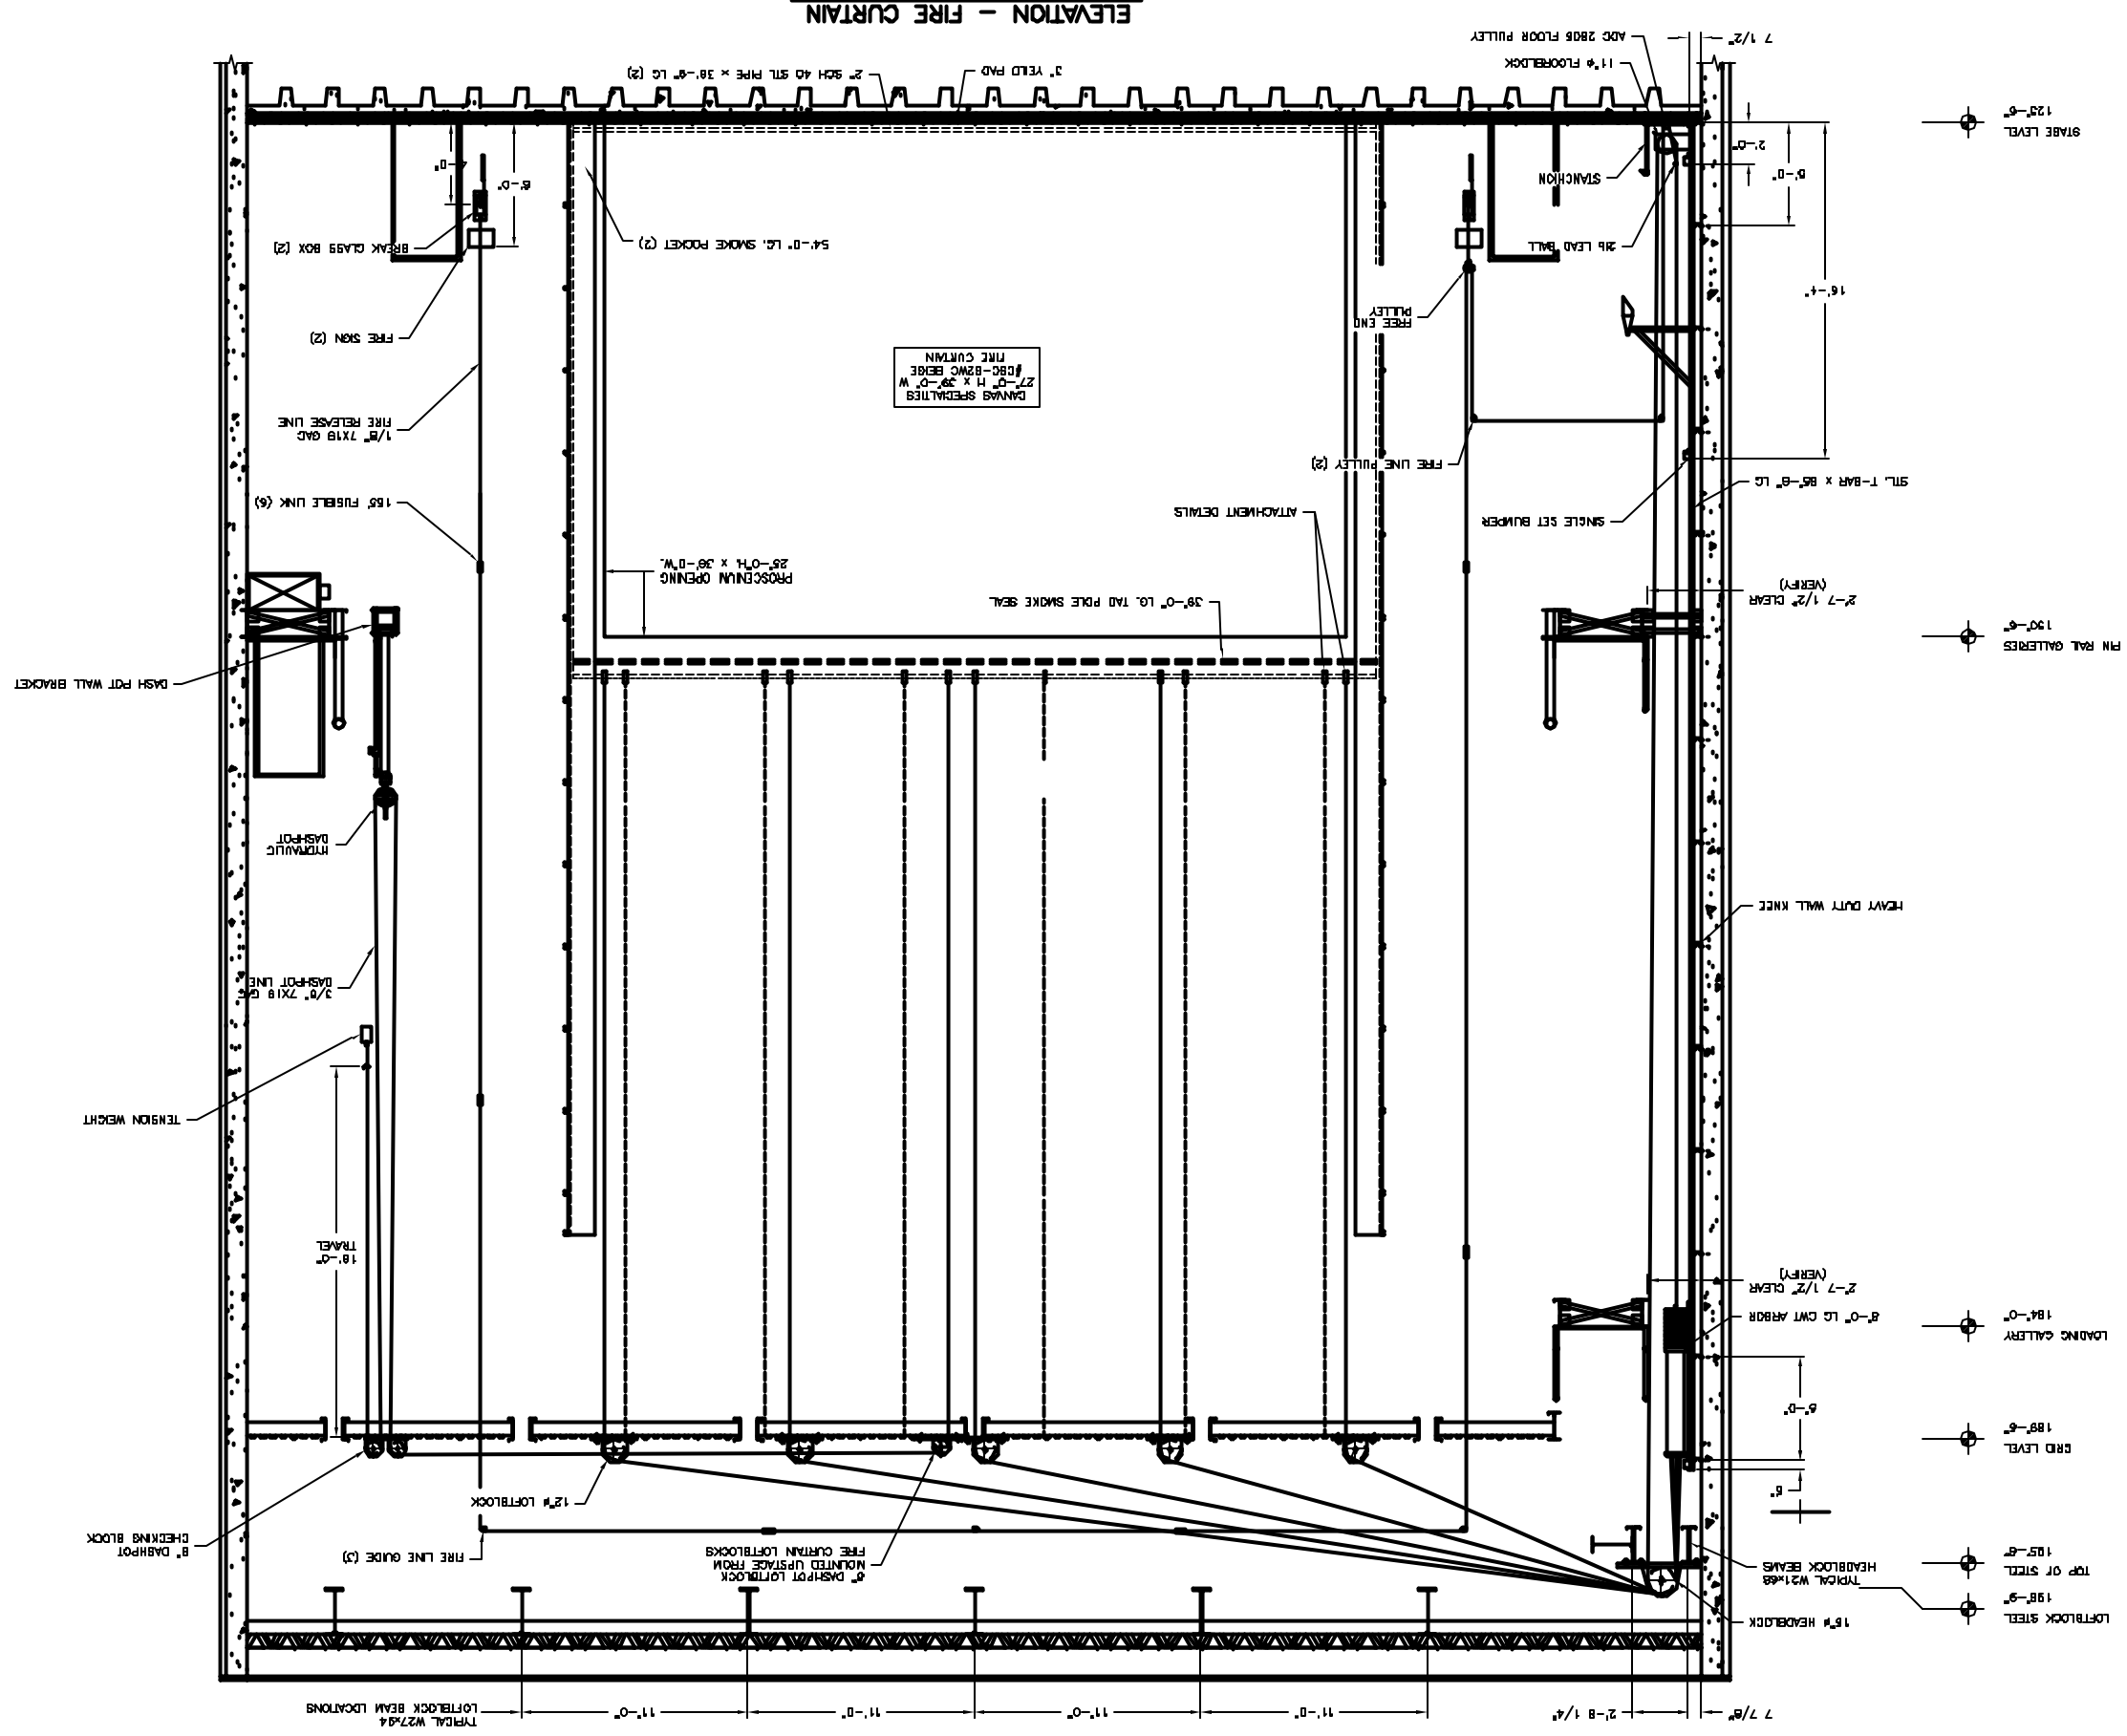

ARCHITECT	
ENGINEER	
CONSULTANT	
CONTRACTOR	
LOCATION	TYPICAL INSTALLATION
DWG. FILE	
JOB TITLE	

REV.	DESCRIPTION	REV. BY	DATE

SCALE	1/4" = 1'-0"
DRAWN	
CHECKED	
DATE	
SHEET TITLE	ELEVATION – FIRE CURTAIN
REV. LEVEL	
JOB NO.	

NOTICE TO ALL PERSONS RECEIVING THIS DRAWING
THE INFORMATION CONTAINED HEREIN IS PROPRIETARY AND CONFIDENTIAL
NO PART MAY BE COPIED OR USED FOR ANY OTHER PURPOSE WITHOUT THE WRITTEN PERMISSION OF SOCOTI STAGE EQUIPMENT COMPANY

SOCOTI ®
The Stage Equipment Company
Chanhassen, MN
(763) 506-8800

SR 5